


Genehmigt! 23. 12. 69
Münsingen, den




Landratsamt

Im Auftrag:

Schwarz
Reg.-Assessor

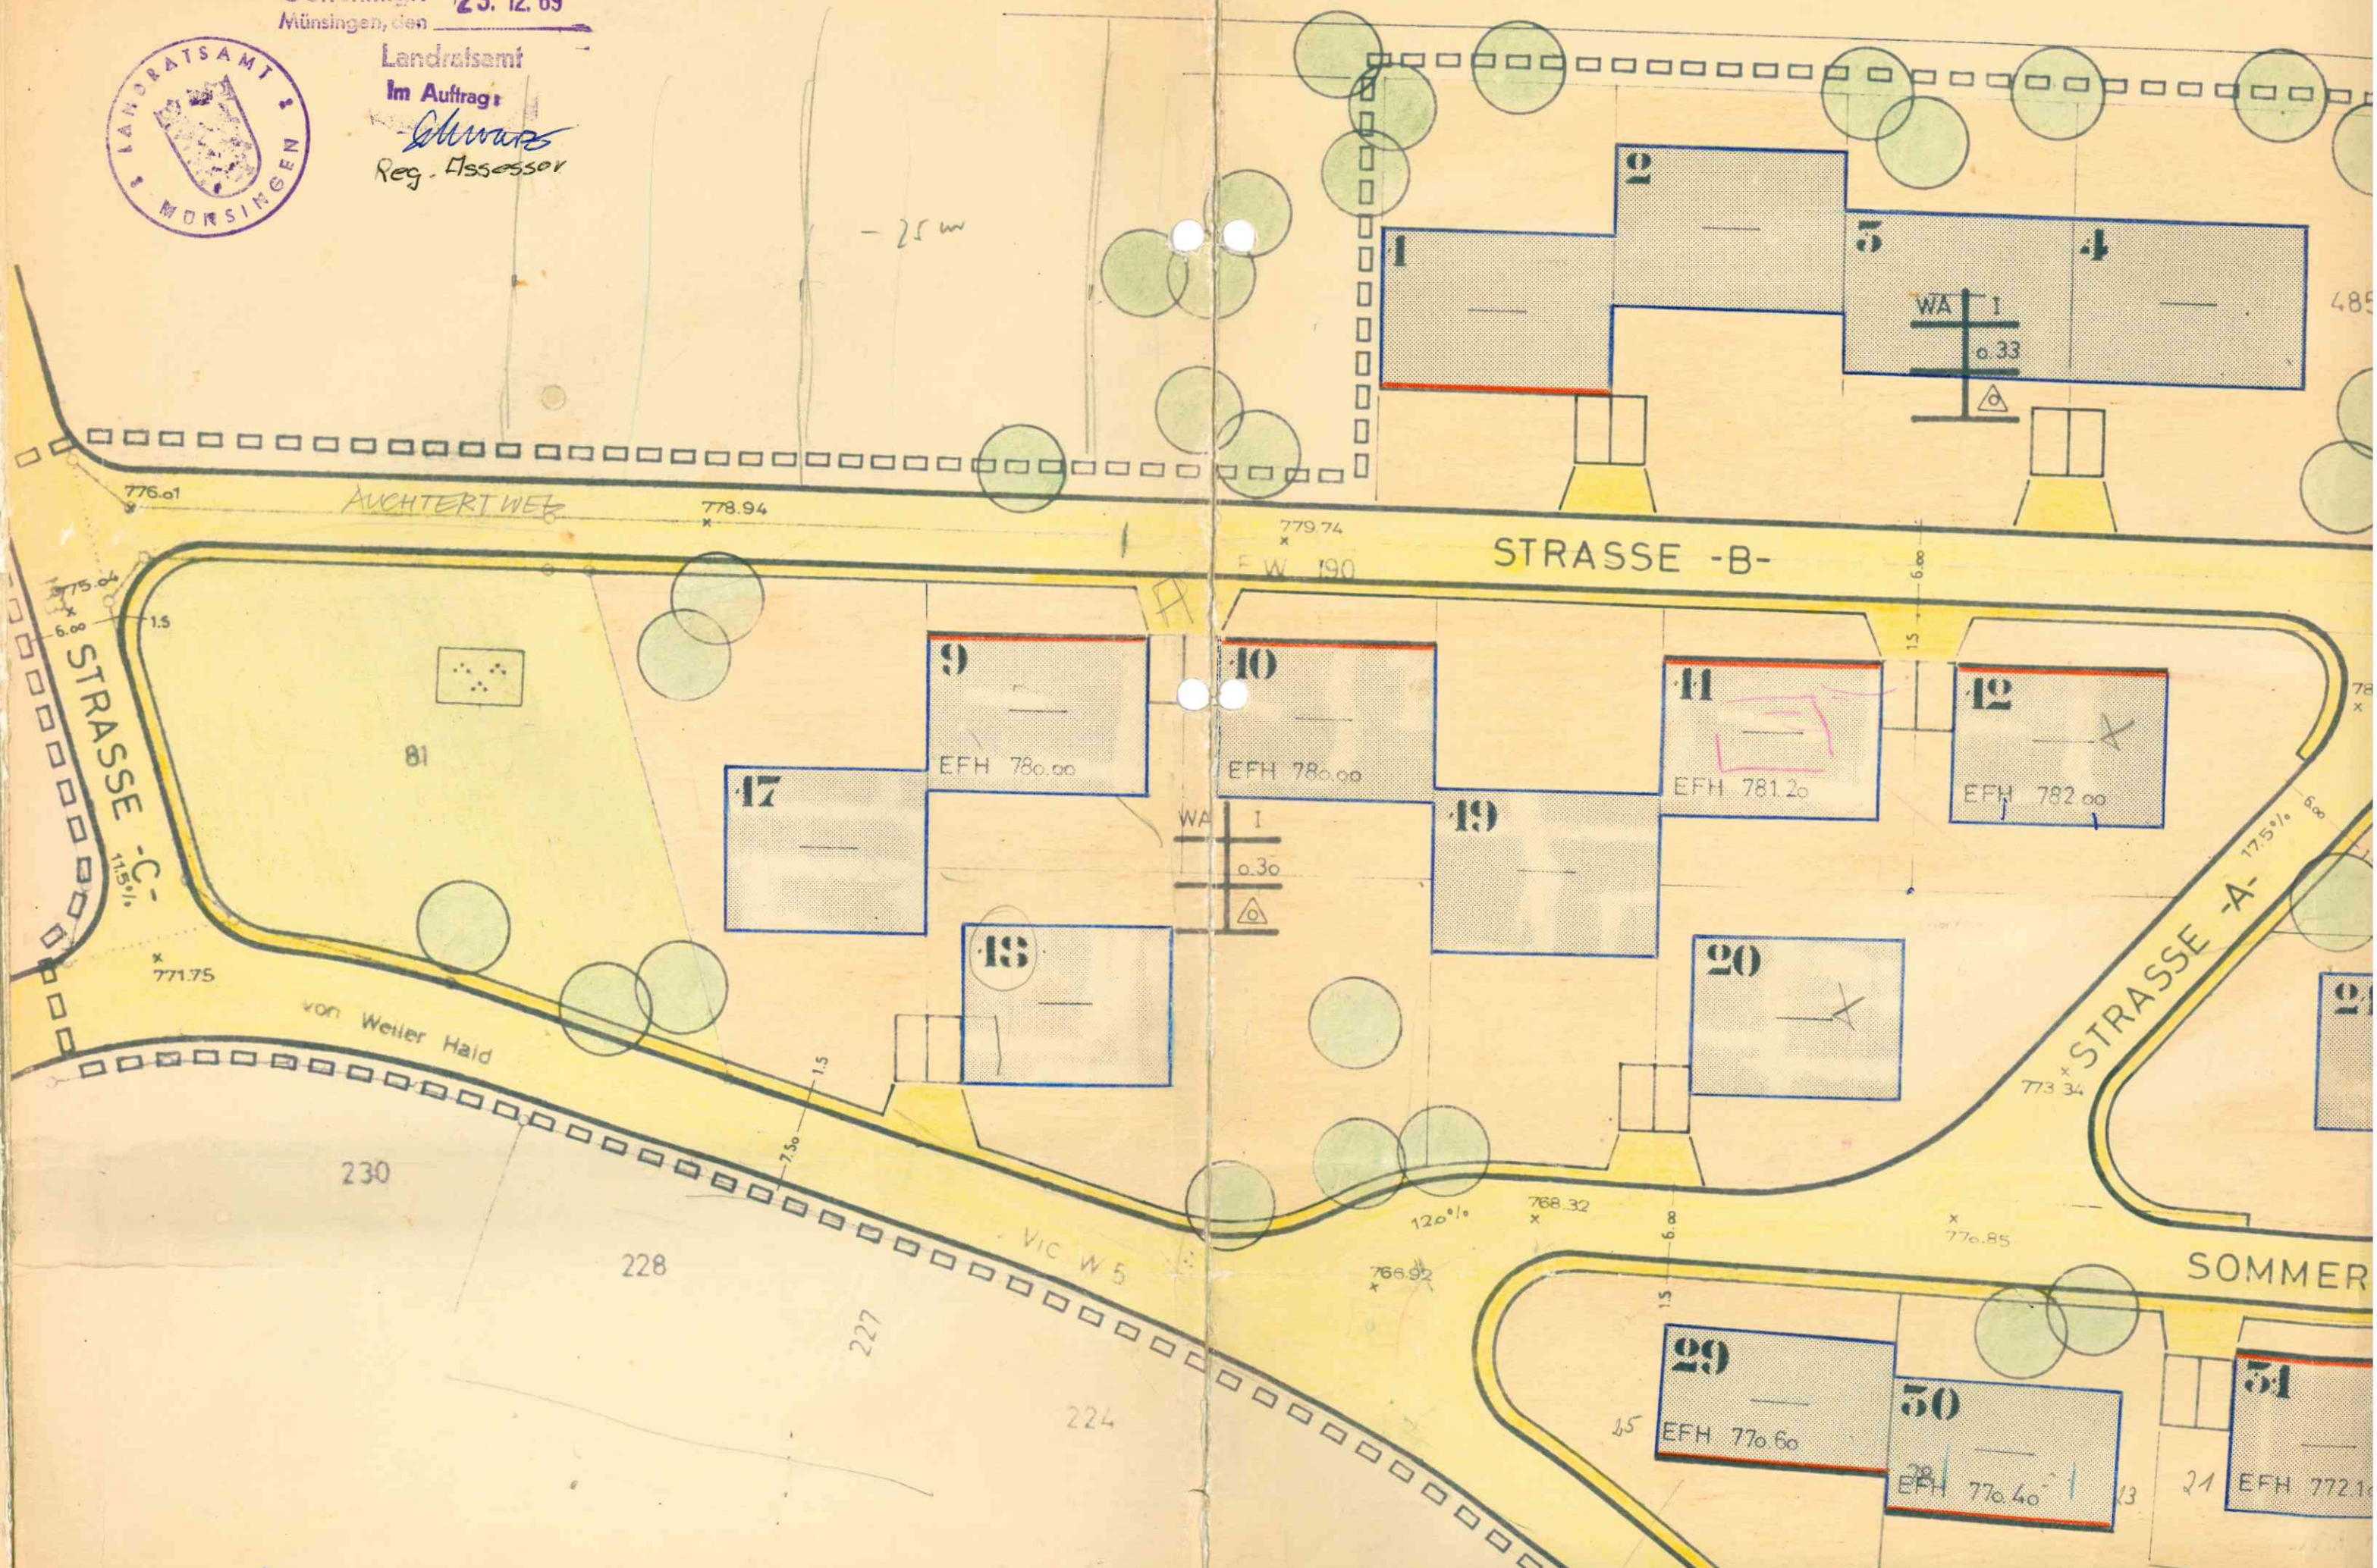

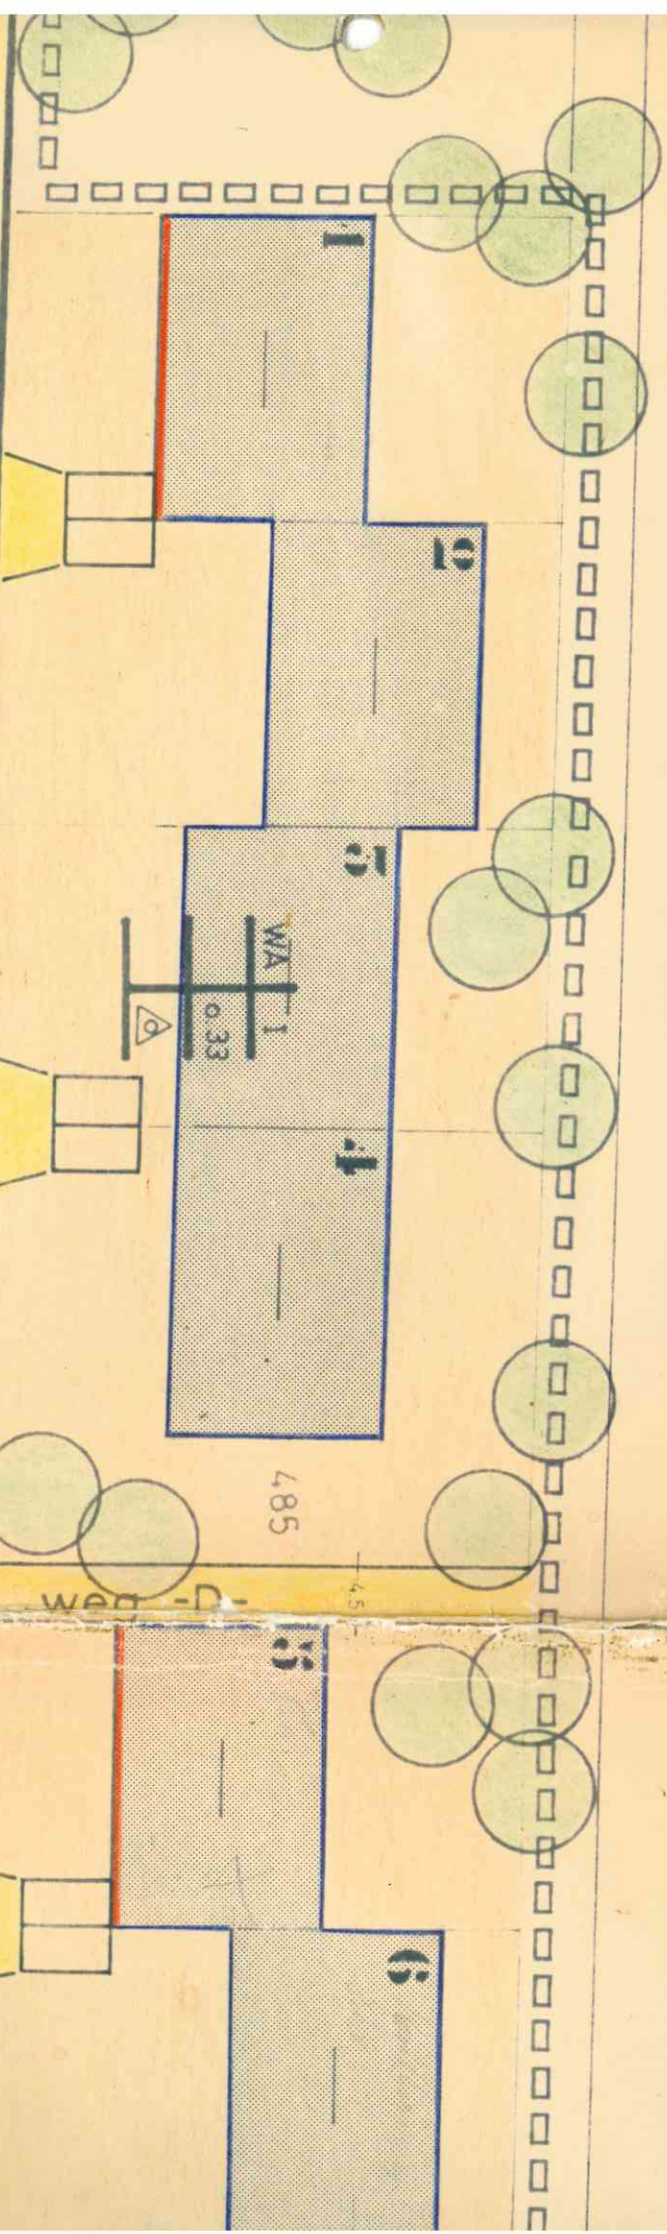

STRASSE -B-

779.74
x
F W 130




STRASSE -A- 17.5%

773.34
x

SOMMERHALDE

O W 21

772.78
x

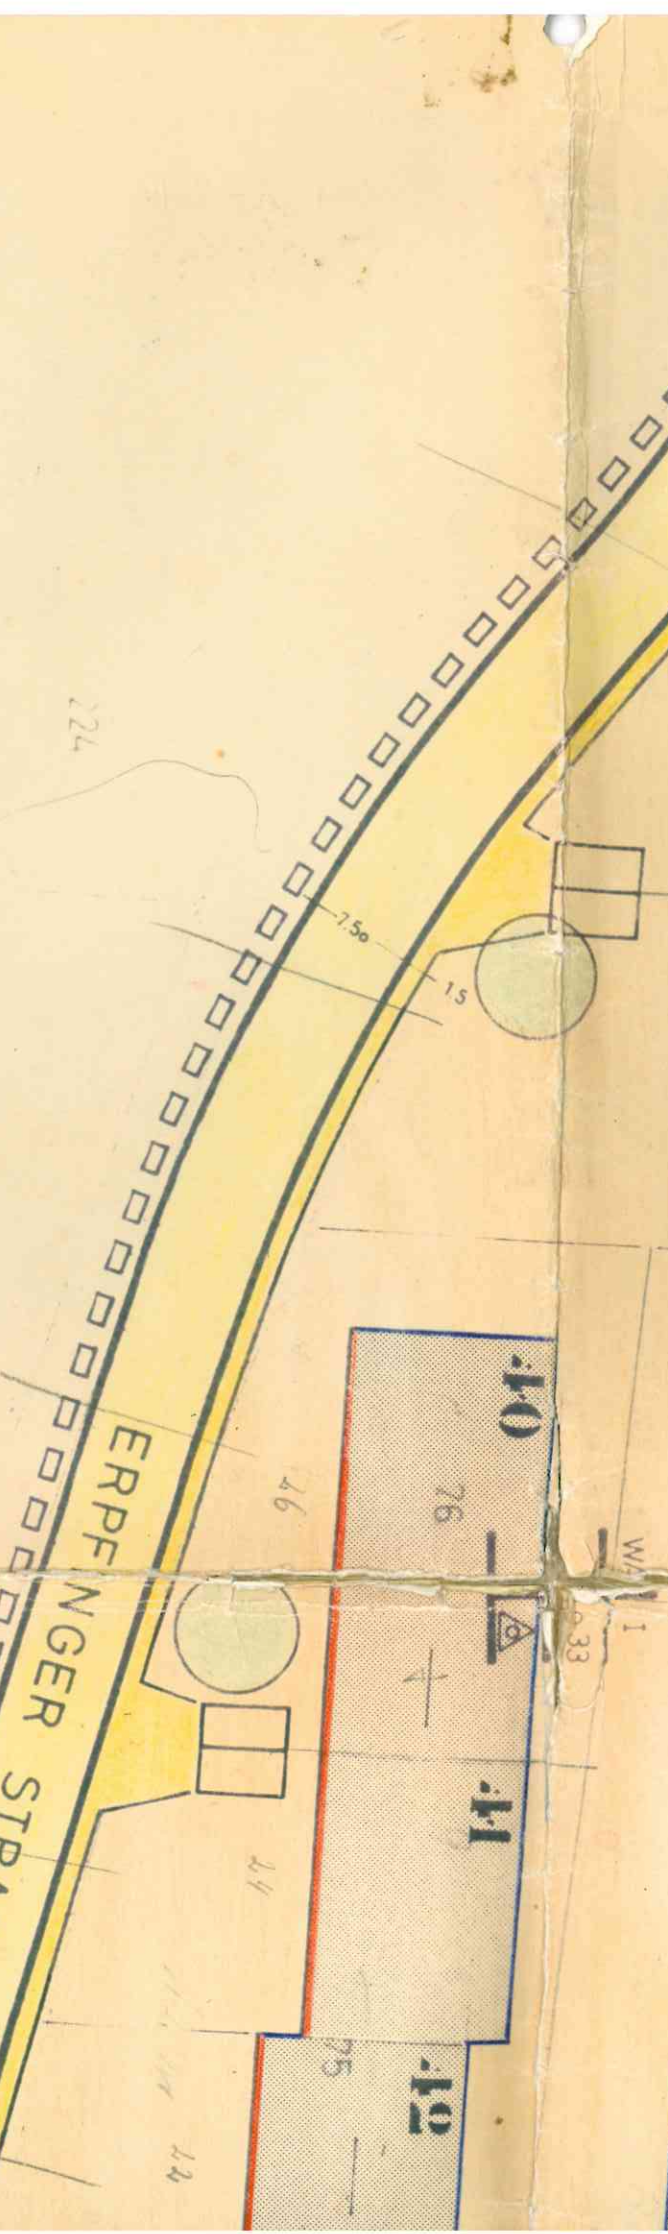


ERPFINGER STRASSE

F W 130

224

221

220

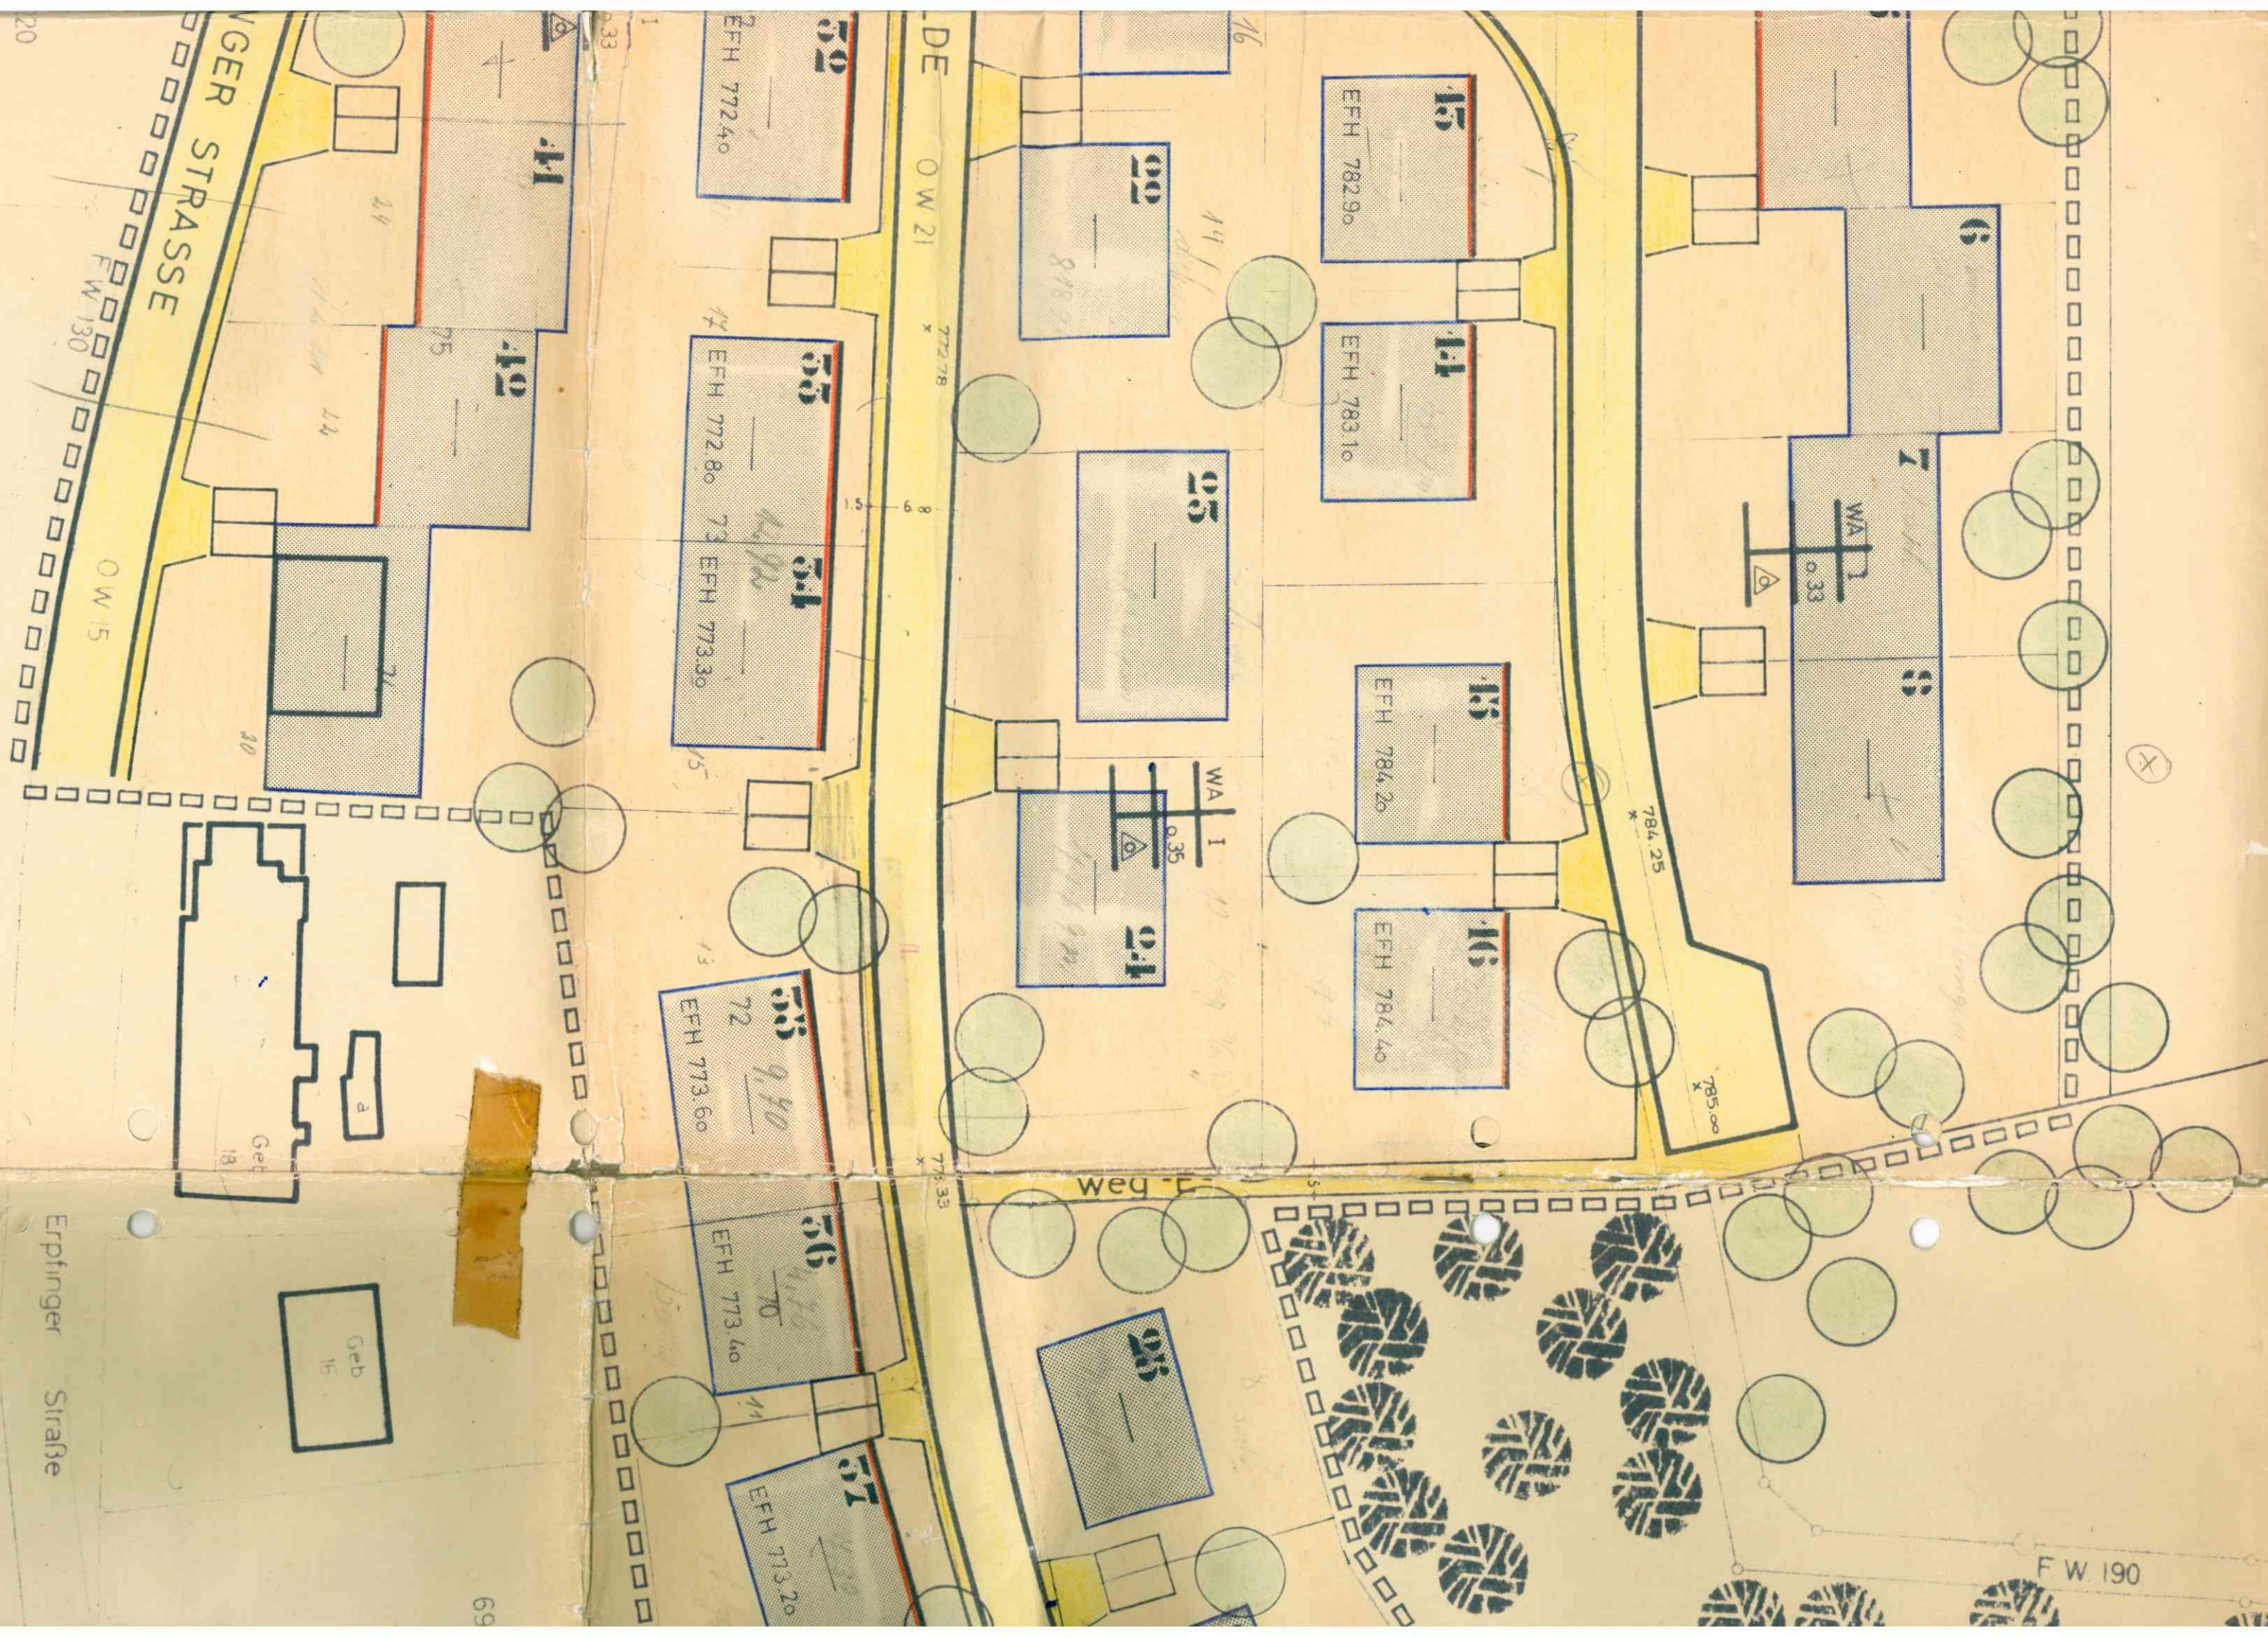

Geb 16

69

Geb 12

b

Geb 10
Geb 8

a
b

Geb 6

Geb 4/1

a

a

56
EFH 773.40

57
EFH 773.20

58
EFH 772.85

59
EFH 772.40

60

61

62
WA 1
0.33

63
11.60

(WA) 1
0.30

KINDERGARTEN

Vino Sedent
P. Adade
18.5.78

FW 190

98

FW 193

100